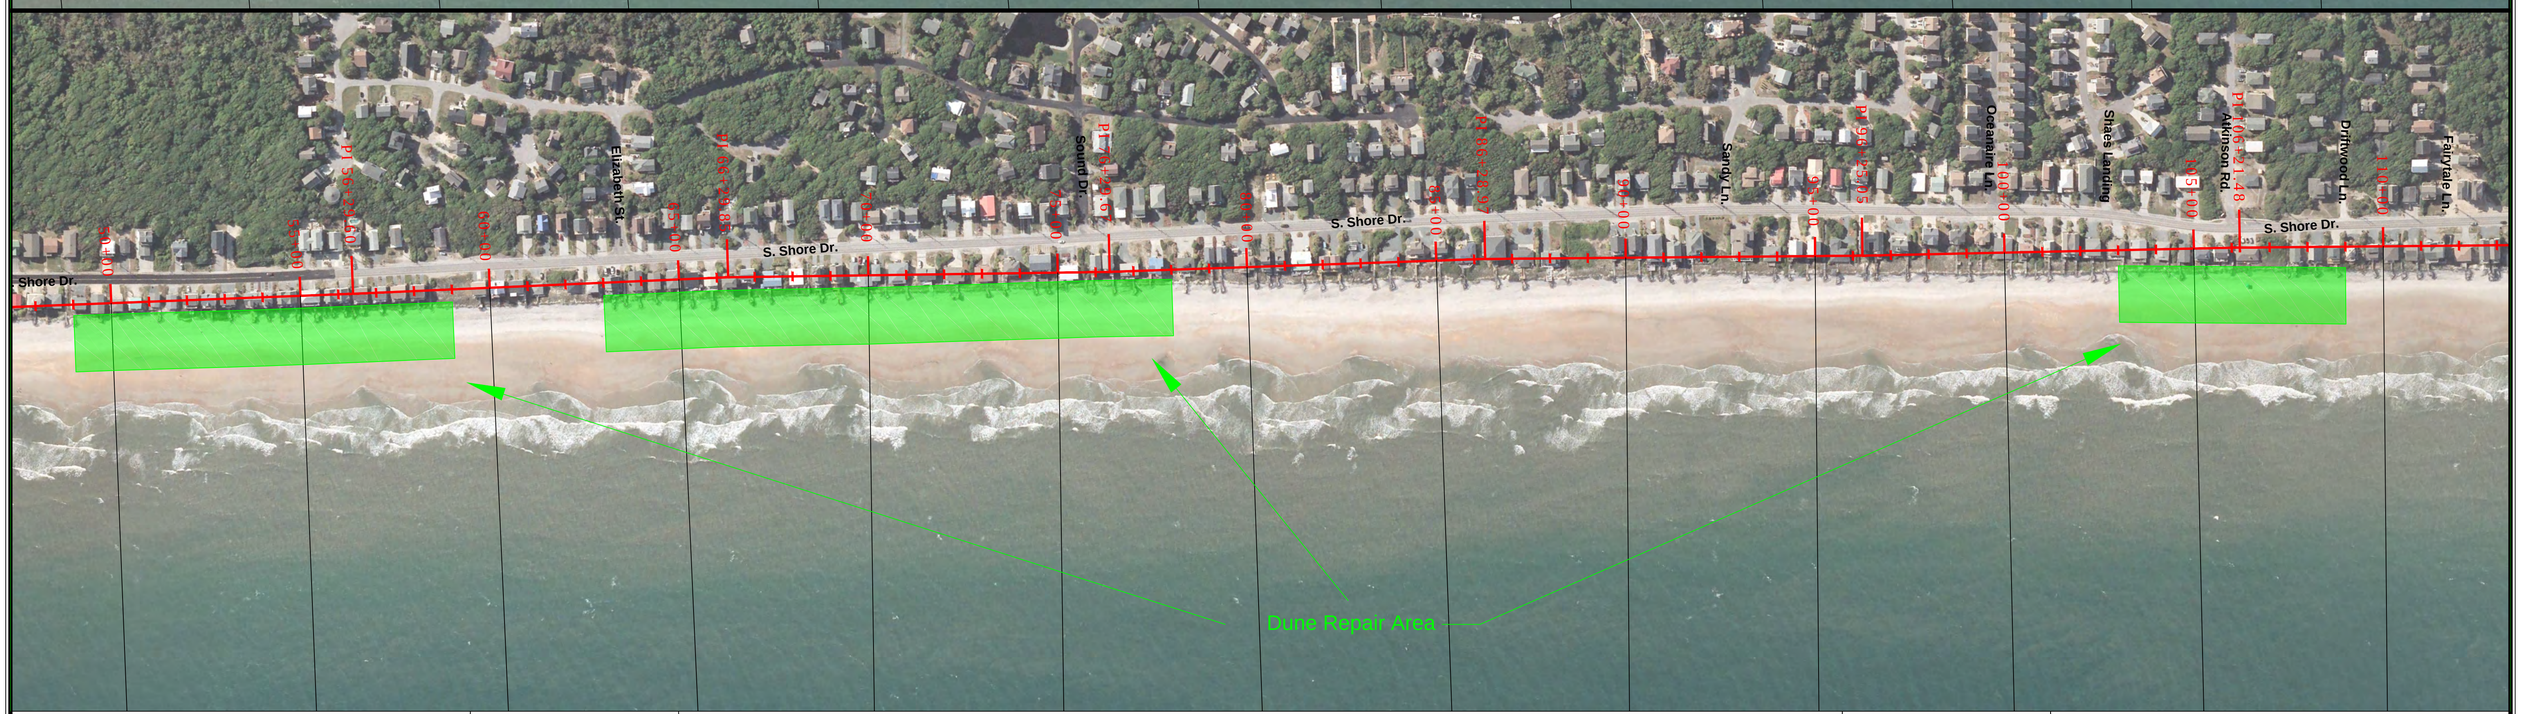

TI Coastal

TI Coastal Services, Inc.
387-B N. Green Meadows Drive
Wilmington, NC 28405
910.821.1358

Vertical Datum Conversion
NAVD88
1.00'
NGVD29

POST FLORENCE EMERGENCY DUNE REPAIR

SURF CITY
PENDER & ONSLOW COUNTIES, NORTH CAROLINA

DUNE FILL AREAS

Project Layout and Design

Graphic Scale
0' 100' 200' 400'
Scale: 1" = 200'

Notes:
1. Horizontal Datum: NC State Plane - Zone 3200, NAD83, Feet
2. Vertical Datum: NAVD88
3. Data collected by TI Coastal in January 2019 and represent conditions at that time.
4. Soundings are expressed in feet and tenths.
5. 2018 Aerial of flown by TerraLina Mapping Consultants.

DWG NAME: 2019 Surf City Emergency Truck Haul.dwg	
DWG DATE: February 4, 2019	SURVEY DATE: January 2019
SCALE: 1" = 200'	SHEET: 1 OF 3

TI Coastal

TI Coastal Services, Inc.
387-B N. Green Meadows Drive
Wilmington, NC 28405
910.821.1358

Vertical Datum Conversion
NAVD88
1.00'
NGVD29

POST FLORENCE EMERGENCY DUNE REPAIR

SURF CITY
PENDER & ONSLOW COUNTIES, NORTH CAROLINA

DUNE FILL AREAS

Project Layout and Design

Graphic Scale
0' 100' 200' 400'
Scale: 1" = 200'

Notes:
1. Horizontal Datum: NC State Plane - Zone 3200, NAD83, Feet
2. Vertical Datum: NAVD88
3. Data collected by TI Coastal in January 2019 and represent conditions at that time.
4. Soundings are expressed in feet and tenths.
5. 2018 Aerial of flown by TerraLina Mapping Consultants.

DWG NAME: 2019 Surf City Emergency Truck Haul.dwg	
DWG DATE: February 4, 2019	SURVEY DATE: January 2019
SCALE: 1" = 200'	SHEET: 2 OF 3

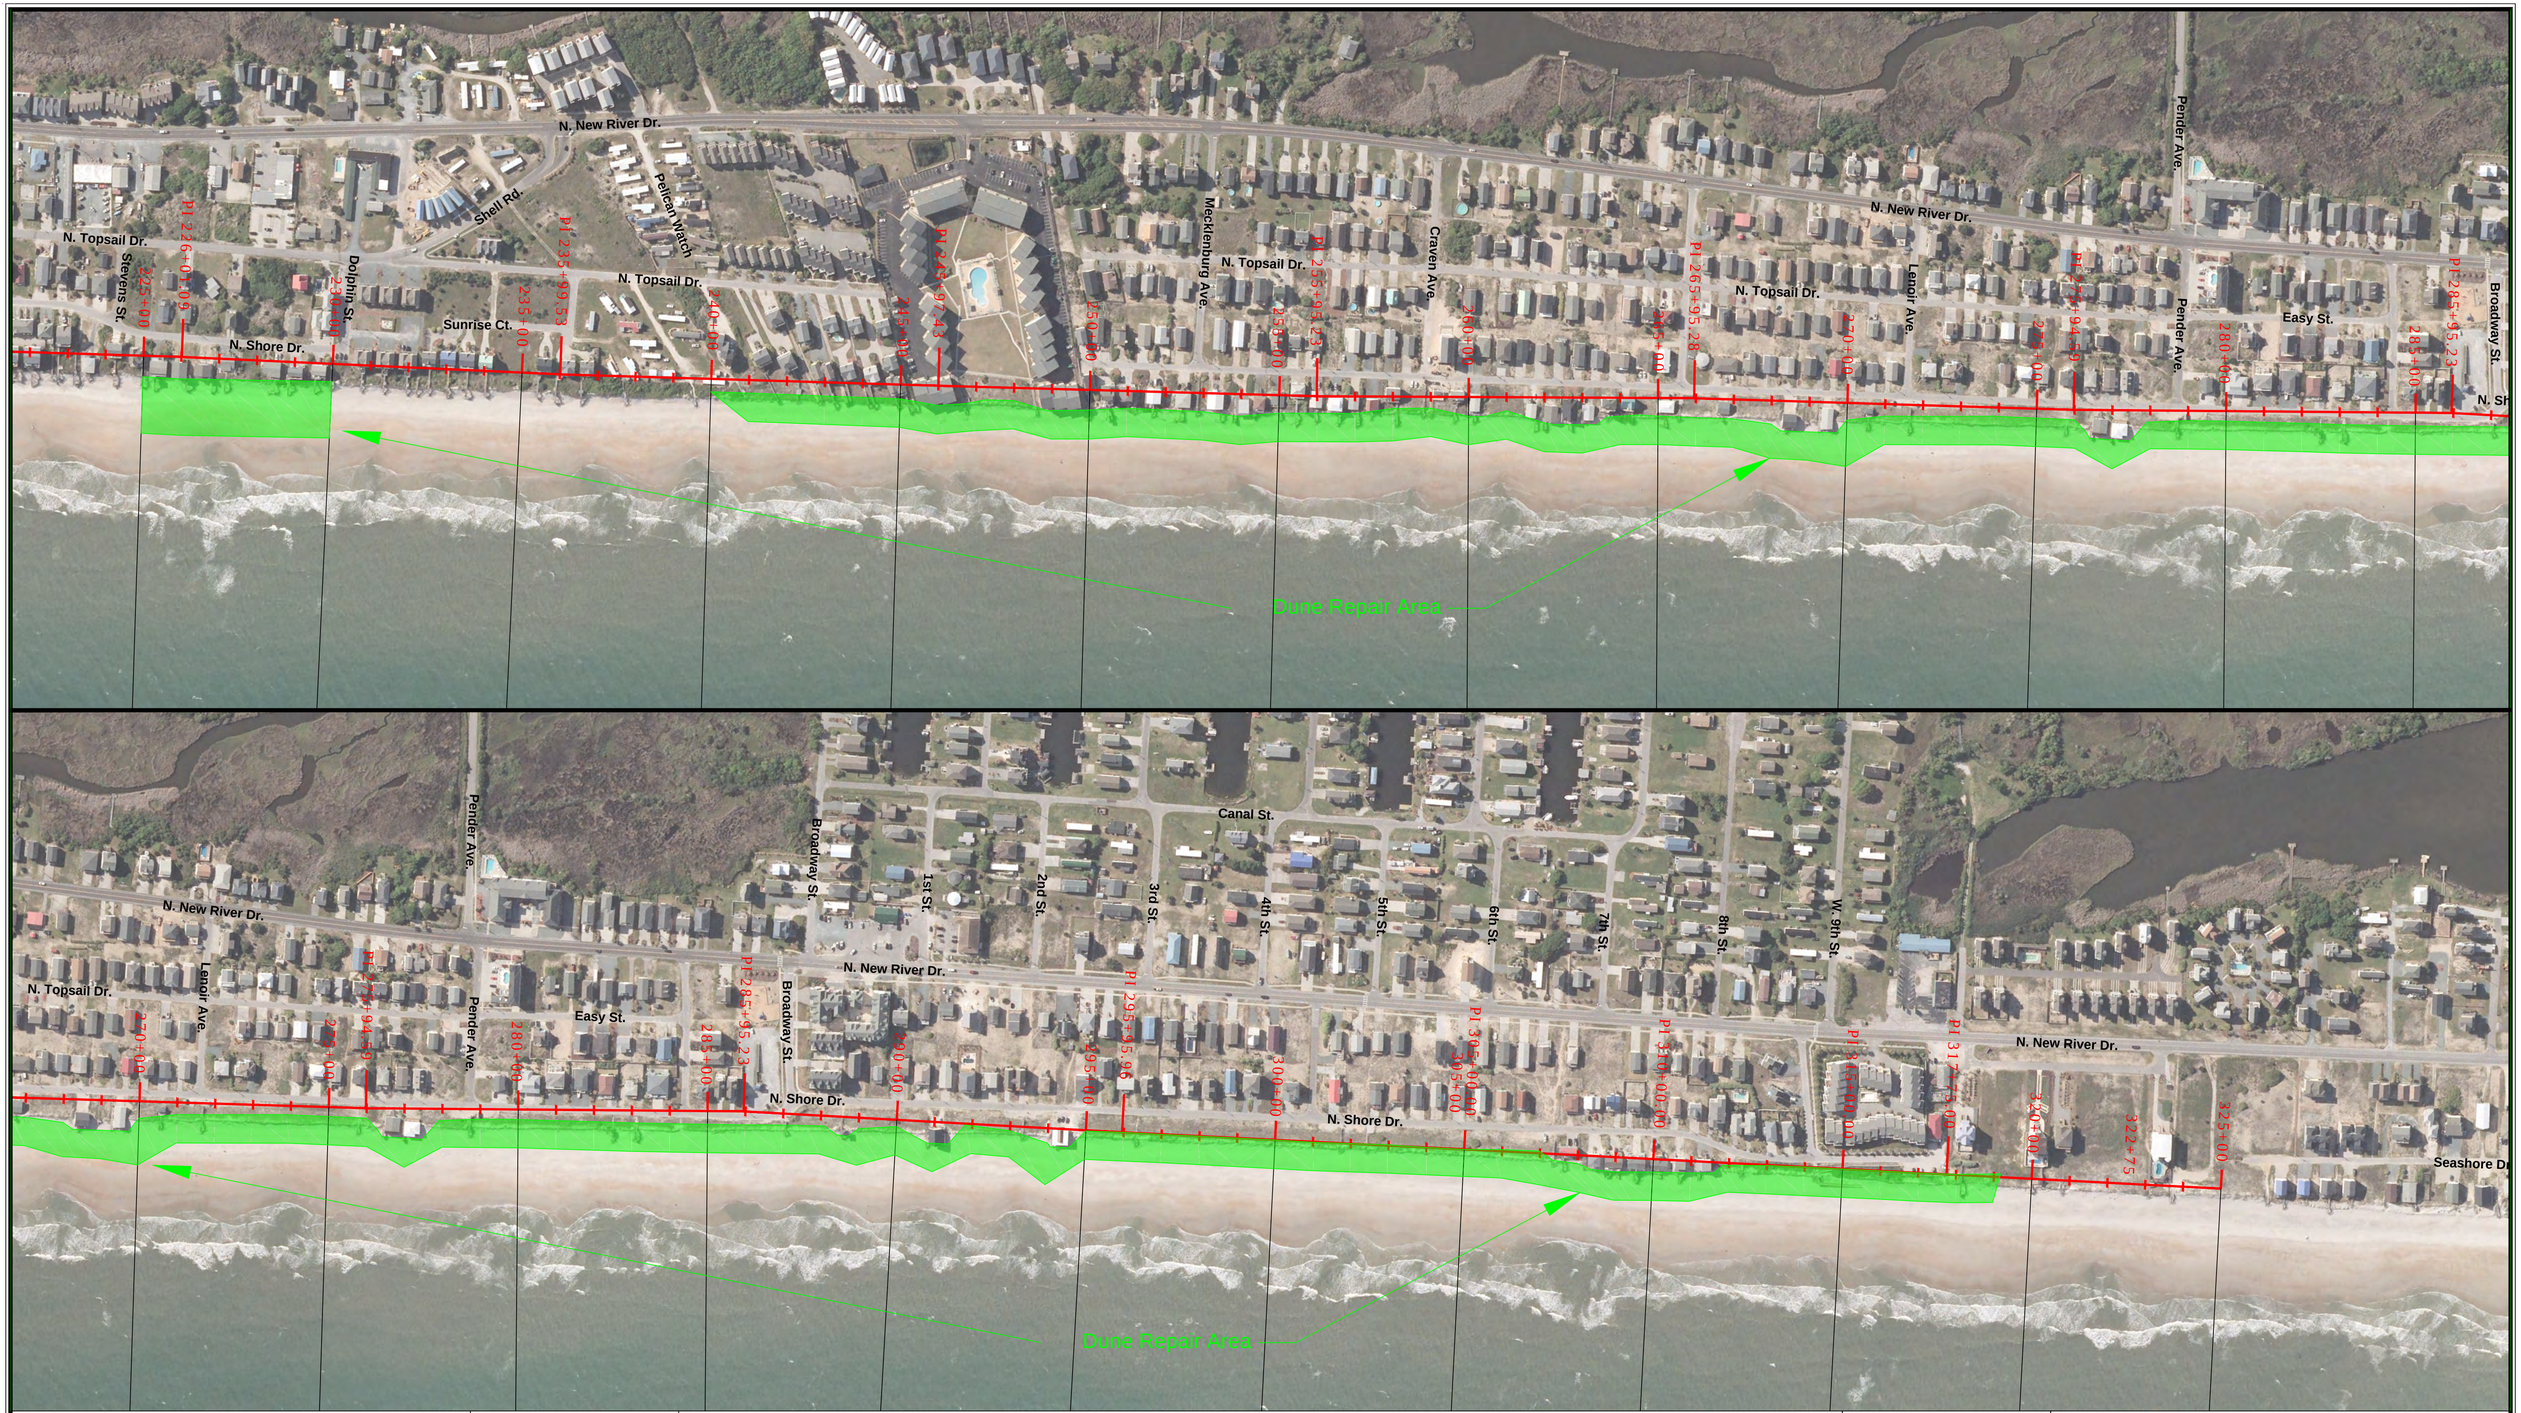

TI Coastal

TI Coastal Services, Inc.
387-B N. Green Meadows Drive
Wilmington, NC 28405
910.821.1358

Vertical Datum Conversion
NAVD88
1.00'
NGVD29

POST FLORENCE EMERGENCY DUNE REPAIR

SURF CITY
PENDER & ONSLOW COUNTIES, NORTH CAROLINA

DUNE FILL AREAS

Project Layout and Design

Graphic Scale
0' 100' 200' 400'
Scale: 1" = 200'

Notes:
1. Horizontal Datum: NC State Plane - Zone 3200, NAD83, Feet
2. Vertical Datum: NAVD88
3. Data collected by TI Coastal in January 2019 and represent conditions at that time.
4. Soundings are expressed in feet and tenths.
5. 2018 Aerial of flown by TerraLina Mapping Consultants.

DWG NAME: 2019 Surf City Emergency Truck Haul.dwg	
DWG DATE: February 4, 2019	SURVEY DATE: January 2019
SCALE: 1" = 200'	SHEET: 3 OF 3